

CONSORCIO EVOLET

NIT 901784507-4




ANEXO AT6


Planos estructurales pantallas

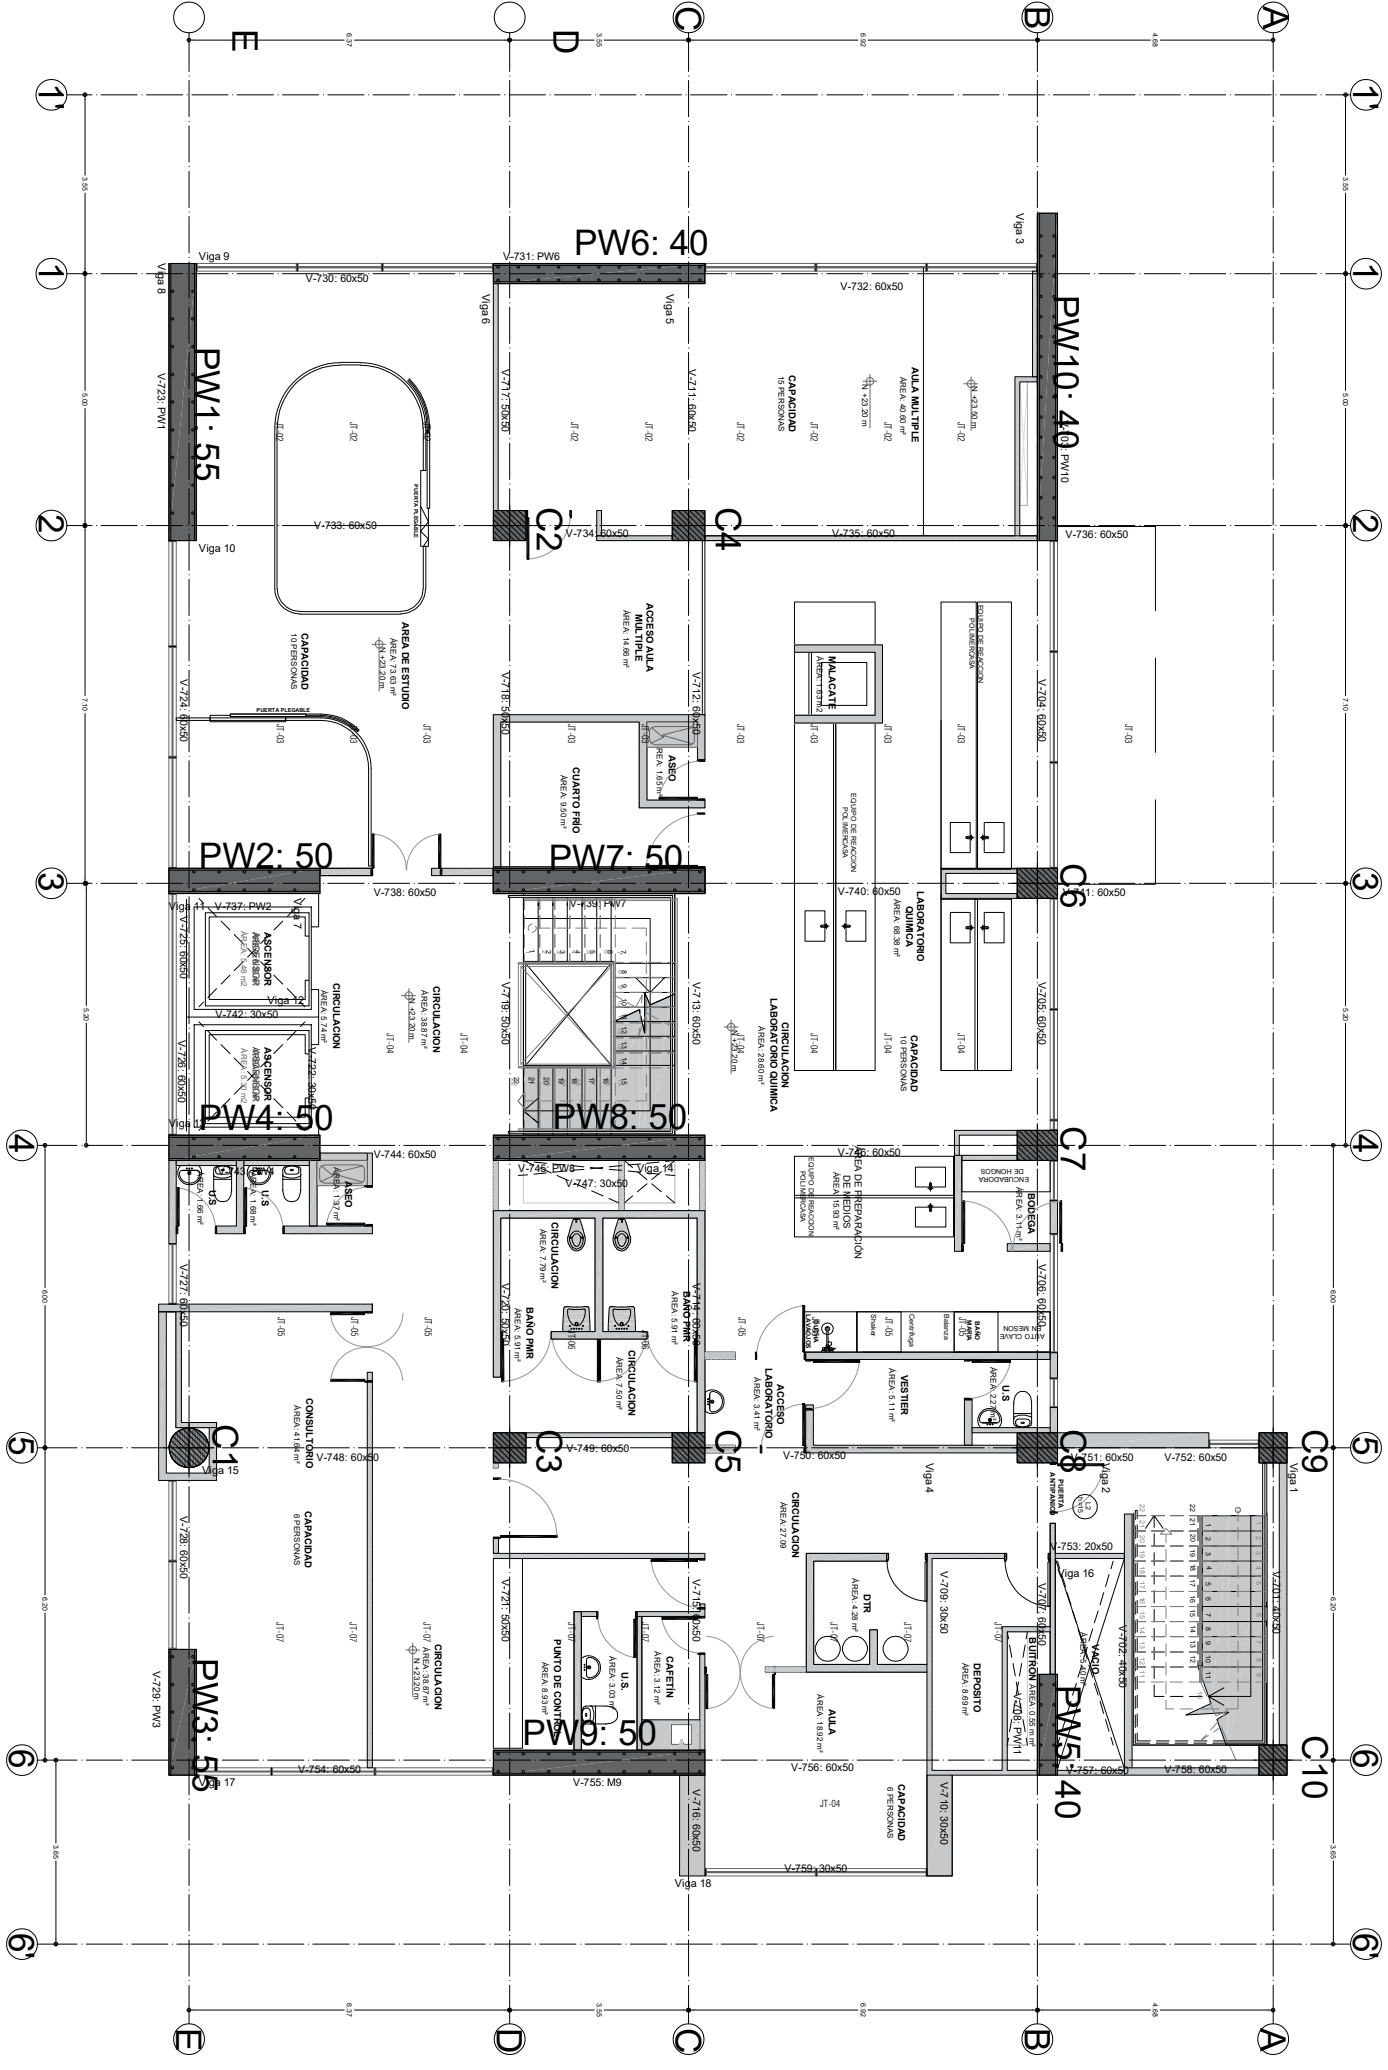


OCTAVO PISO
NIVEL: +27.10M

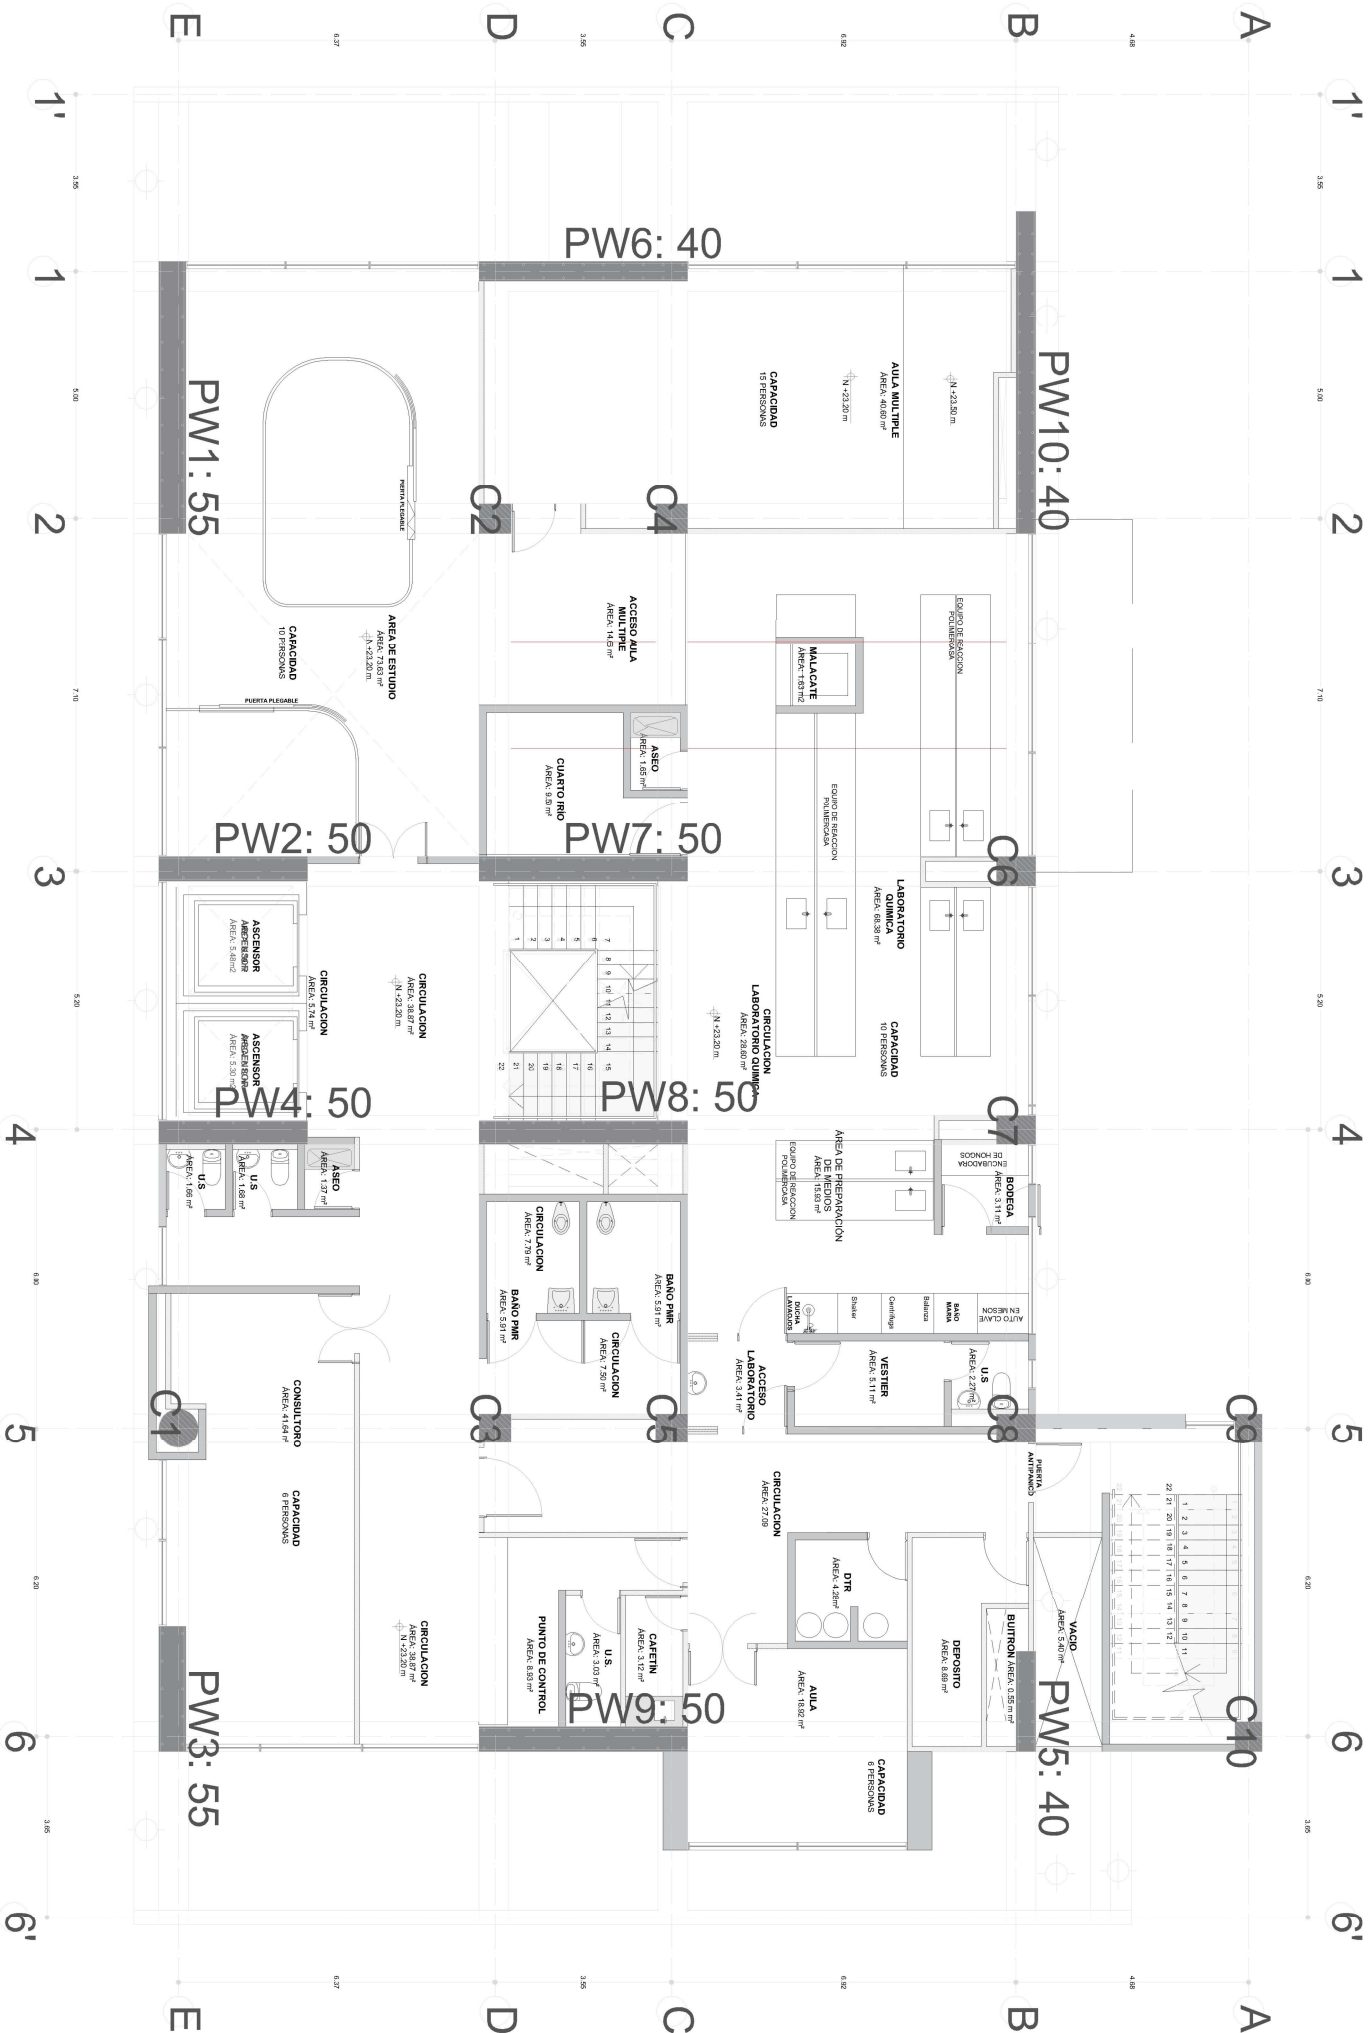



SEPTIMO PISO
Nivel+23.2

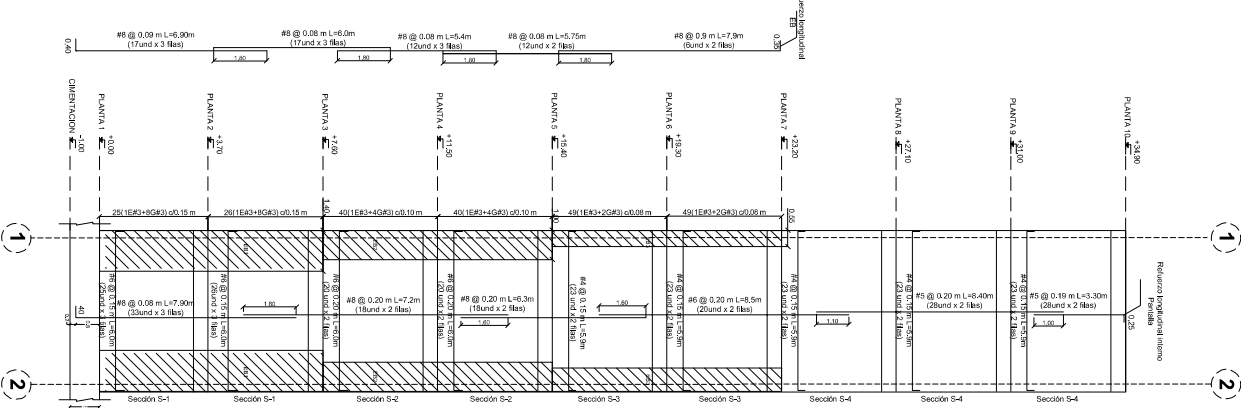


MURO PW1 - EJES 1-2/E (5.50X0.55)

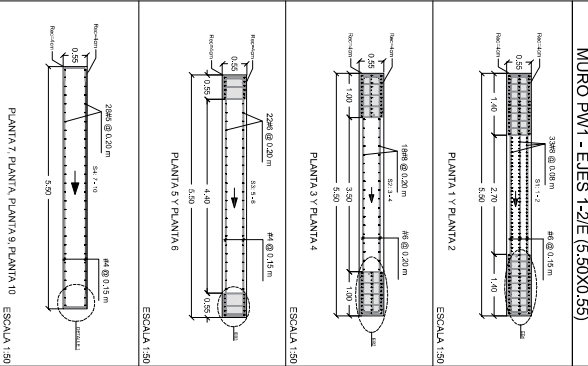


MURO PW1 - EJES 1-2/E (5.50X0.55)

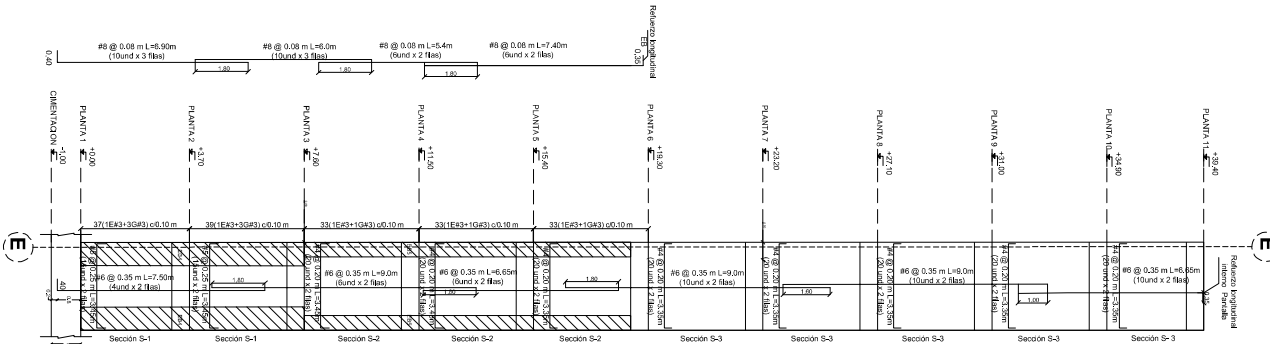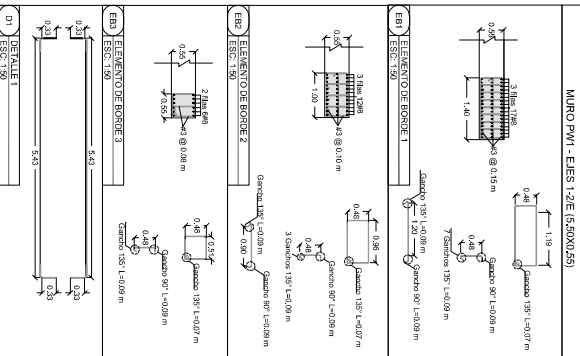

MURO PW2 - EJES 3/E-D (3.00X0.50)


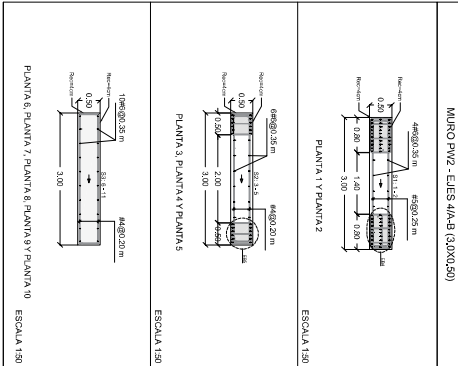


MURO PW2 - EJES 3/E-D (3.00X0.50)


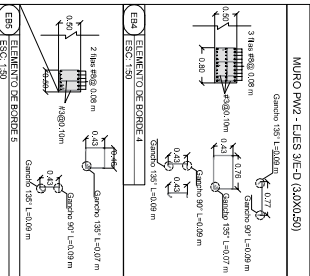


MURO PW2 - EJES 3/E-D (3.00X0.50)


MURO PW3 - EIES 5-6/E (2.5X0.55)
ESC: 1/75

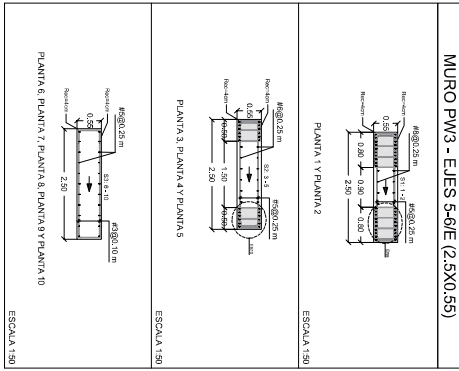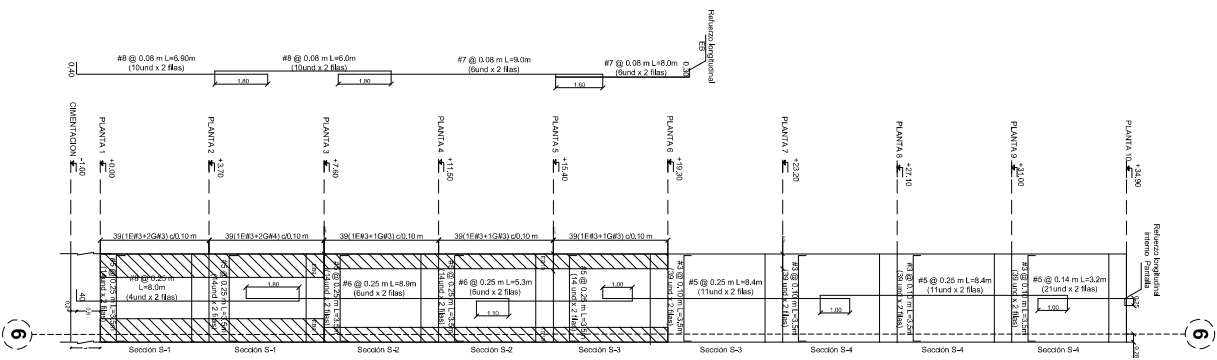


MURO PW4 - EIES 4/E-D (3.0X0.50)
ESC: 1/75

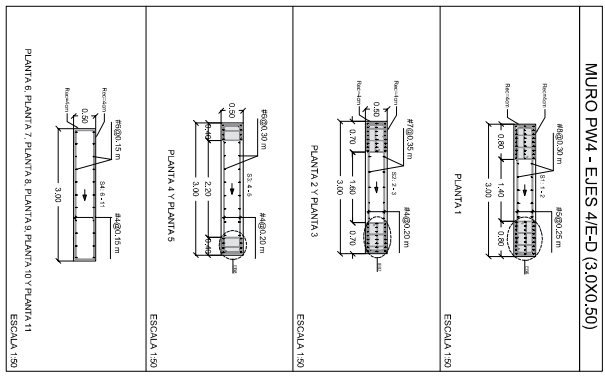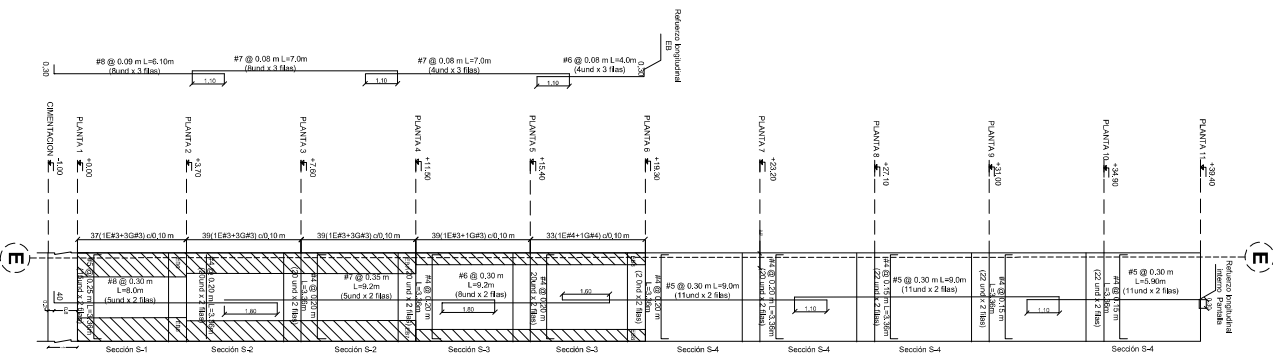


MURO PW5 - ELES B/5-6 (20X0.40)
ESC. 1/75

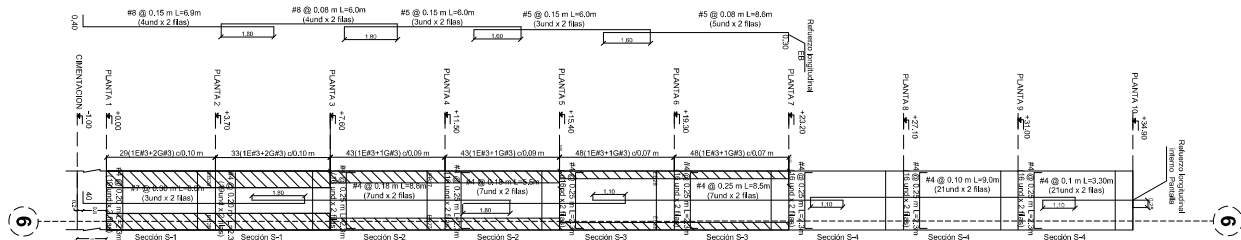


MURO PW5 - ELES B/5-6 (20X0.40)
ESCALA 1/50

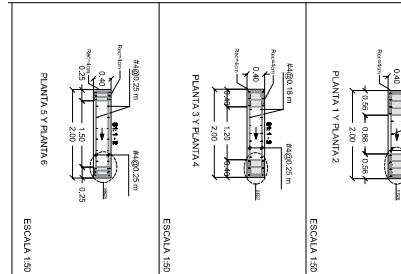


MURO PW6 - ELES 1/C-D (4.20X0.40)
ESC. 1/75


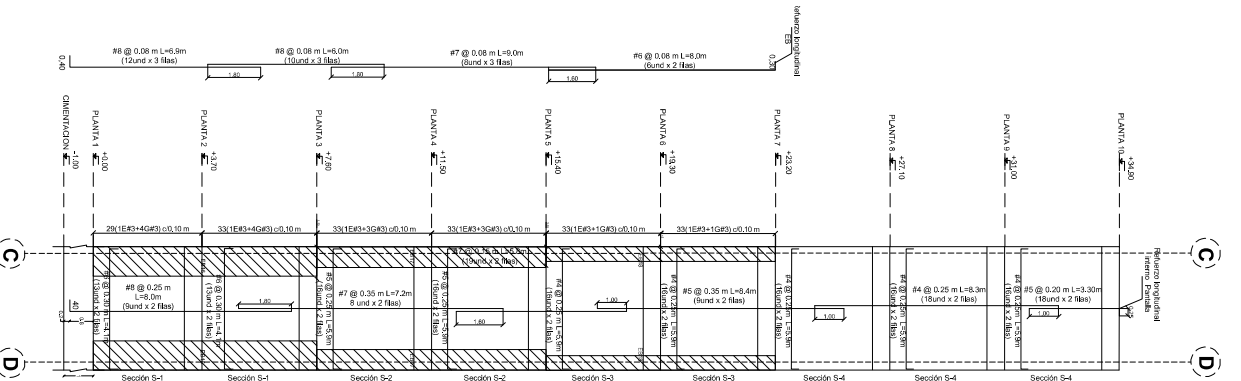


MURO PW6 - ELES 1/C-D (4.20X0.40)
ESCALA 1/50

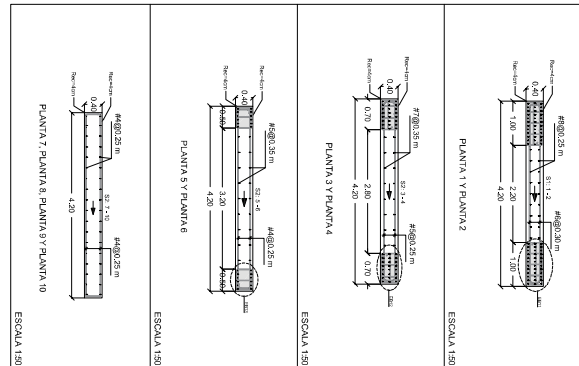


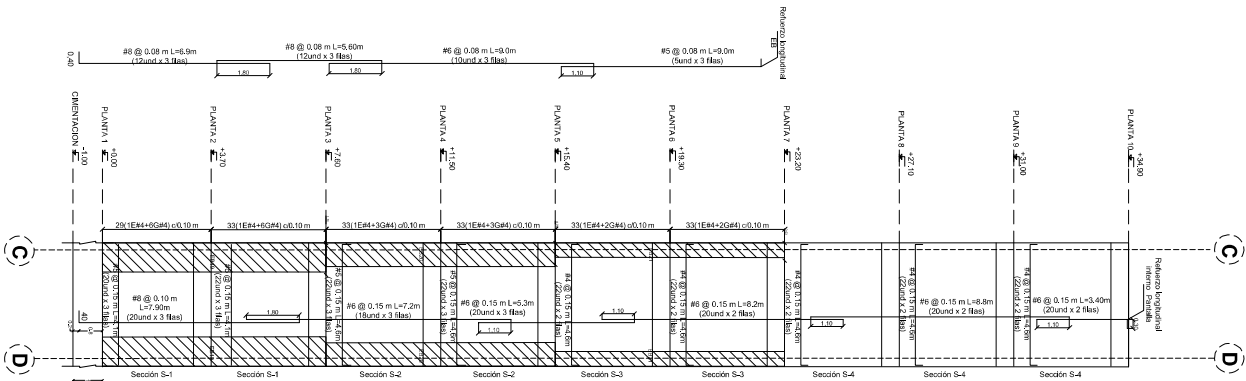


MURO PWT - EJES 3C-D (4.20X0.50)

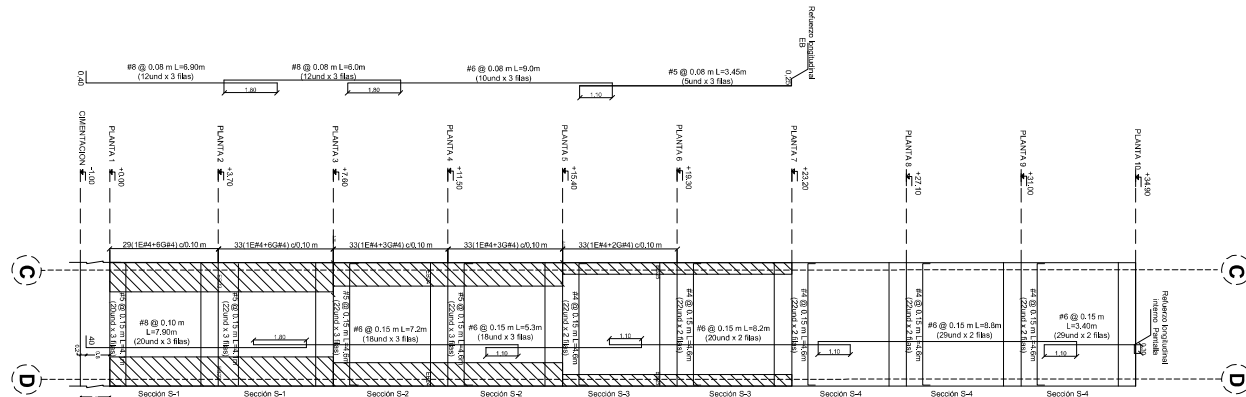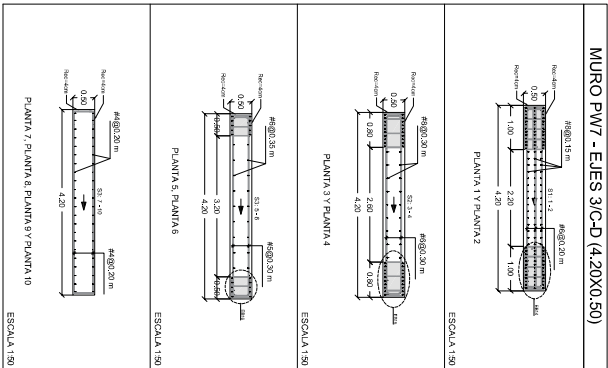


MURO PW8 - EJES 4C-D (4.20X0.50)

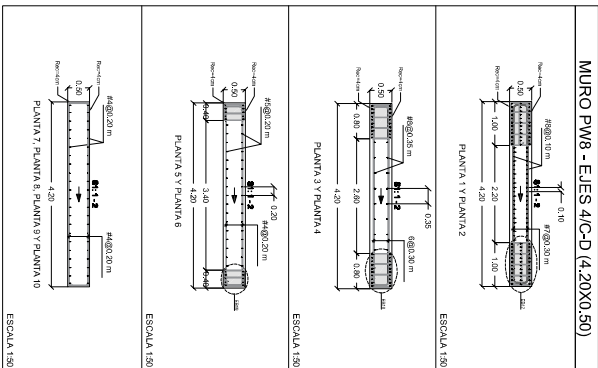


MURO PW9 - EJES 6/C-D (4.20X0.50)

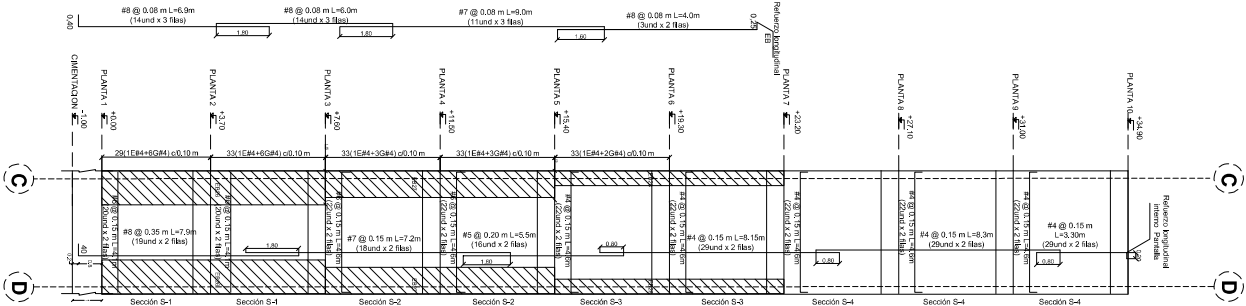


MURO PW9 - EJES 6/C-D (4.20X0.50)

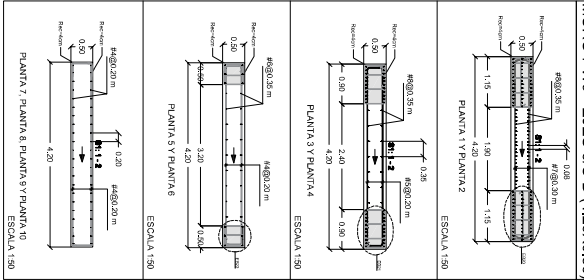

MURO PW10 - EJES 1-2/B (6.50X0.40)

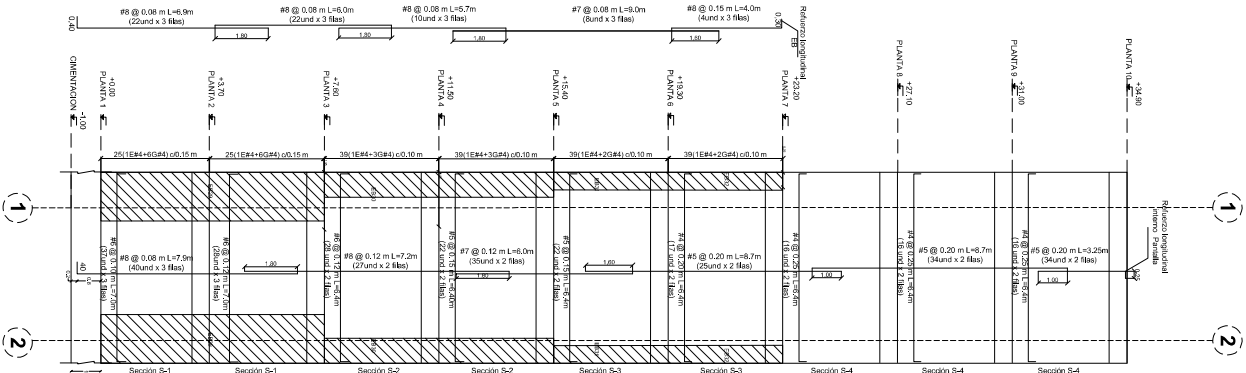

MURO PW10 - EJES 1-2/B (6.50X0.40)

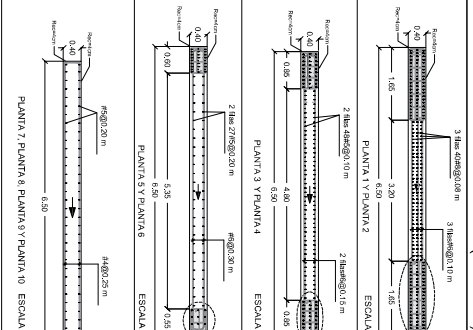

LONGITUDES DE TRASLAPO		F _c = 28 MPa		F _y = 420 MPa	
BARRA		Columnas			
BARRA	Ø				
# 2	14"	50		100	
# 3	3/8"	50		100	
# 4	1/2"	50		100	
# 5	5/8"	80		150	
# 6	3/4"	95			
# 7	7/8"	135			
# 8	1"	155			

BARRAS DE REFUERZO PRINCIPAL



DIMENSIONES PARA EL DOBLAMIENTO DE GANCHOS ESTÁNDAR

DESIGNACION DE LA BARRA		DIMENSIONES EN mm			
#	Ø	f	d	c	TOTAL
# 2	14"	50	50	100	150
# 3	3/8"	50	50	100	150
# 4	1/2"	100	50	150	200
# 5	5/8"	100	60	190	250
# 6	3/4"	100	80	220	300
# 7	7/8"	100	100	250	350
# 8	1"	100	100	300	400

BARRAS DE REFUERZO TRANSVERSAL (ESTIBOS)



DIMENSIONES PARA EL DOBLAMIENTO DE GANCHOS ESTÁNDAR

DESIGNACION DE LA BARRA		DIMENSIONES EN mm			
#	Ø	f	d	c	TOTAL
# 2	14"	50	50	100	150
# 3	3/8"	50	50	100	150
# 4	1/2"	100	50	150	200
# 5	5/8"	100	60	190	250